Digitaal ondertekend door Wim Haest (Signature)
Datum: 24/03/2026 11:15:32

Digitaal ondertekend door Alain Yzermans (Signature)
Datum: 24/03/2026 10:11:32

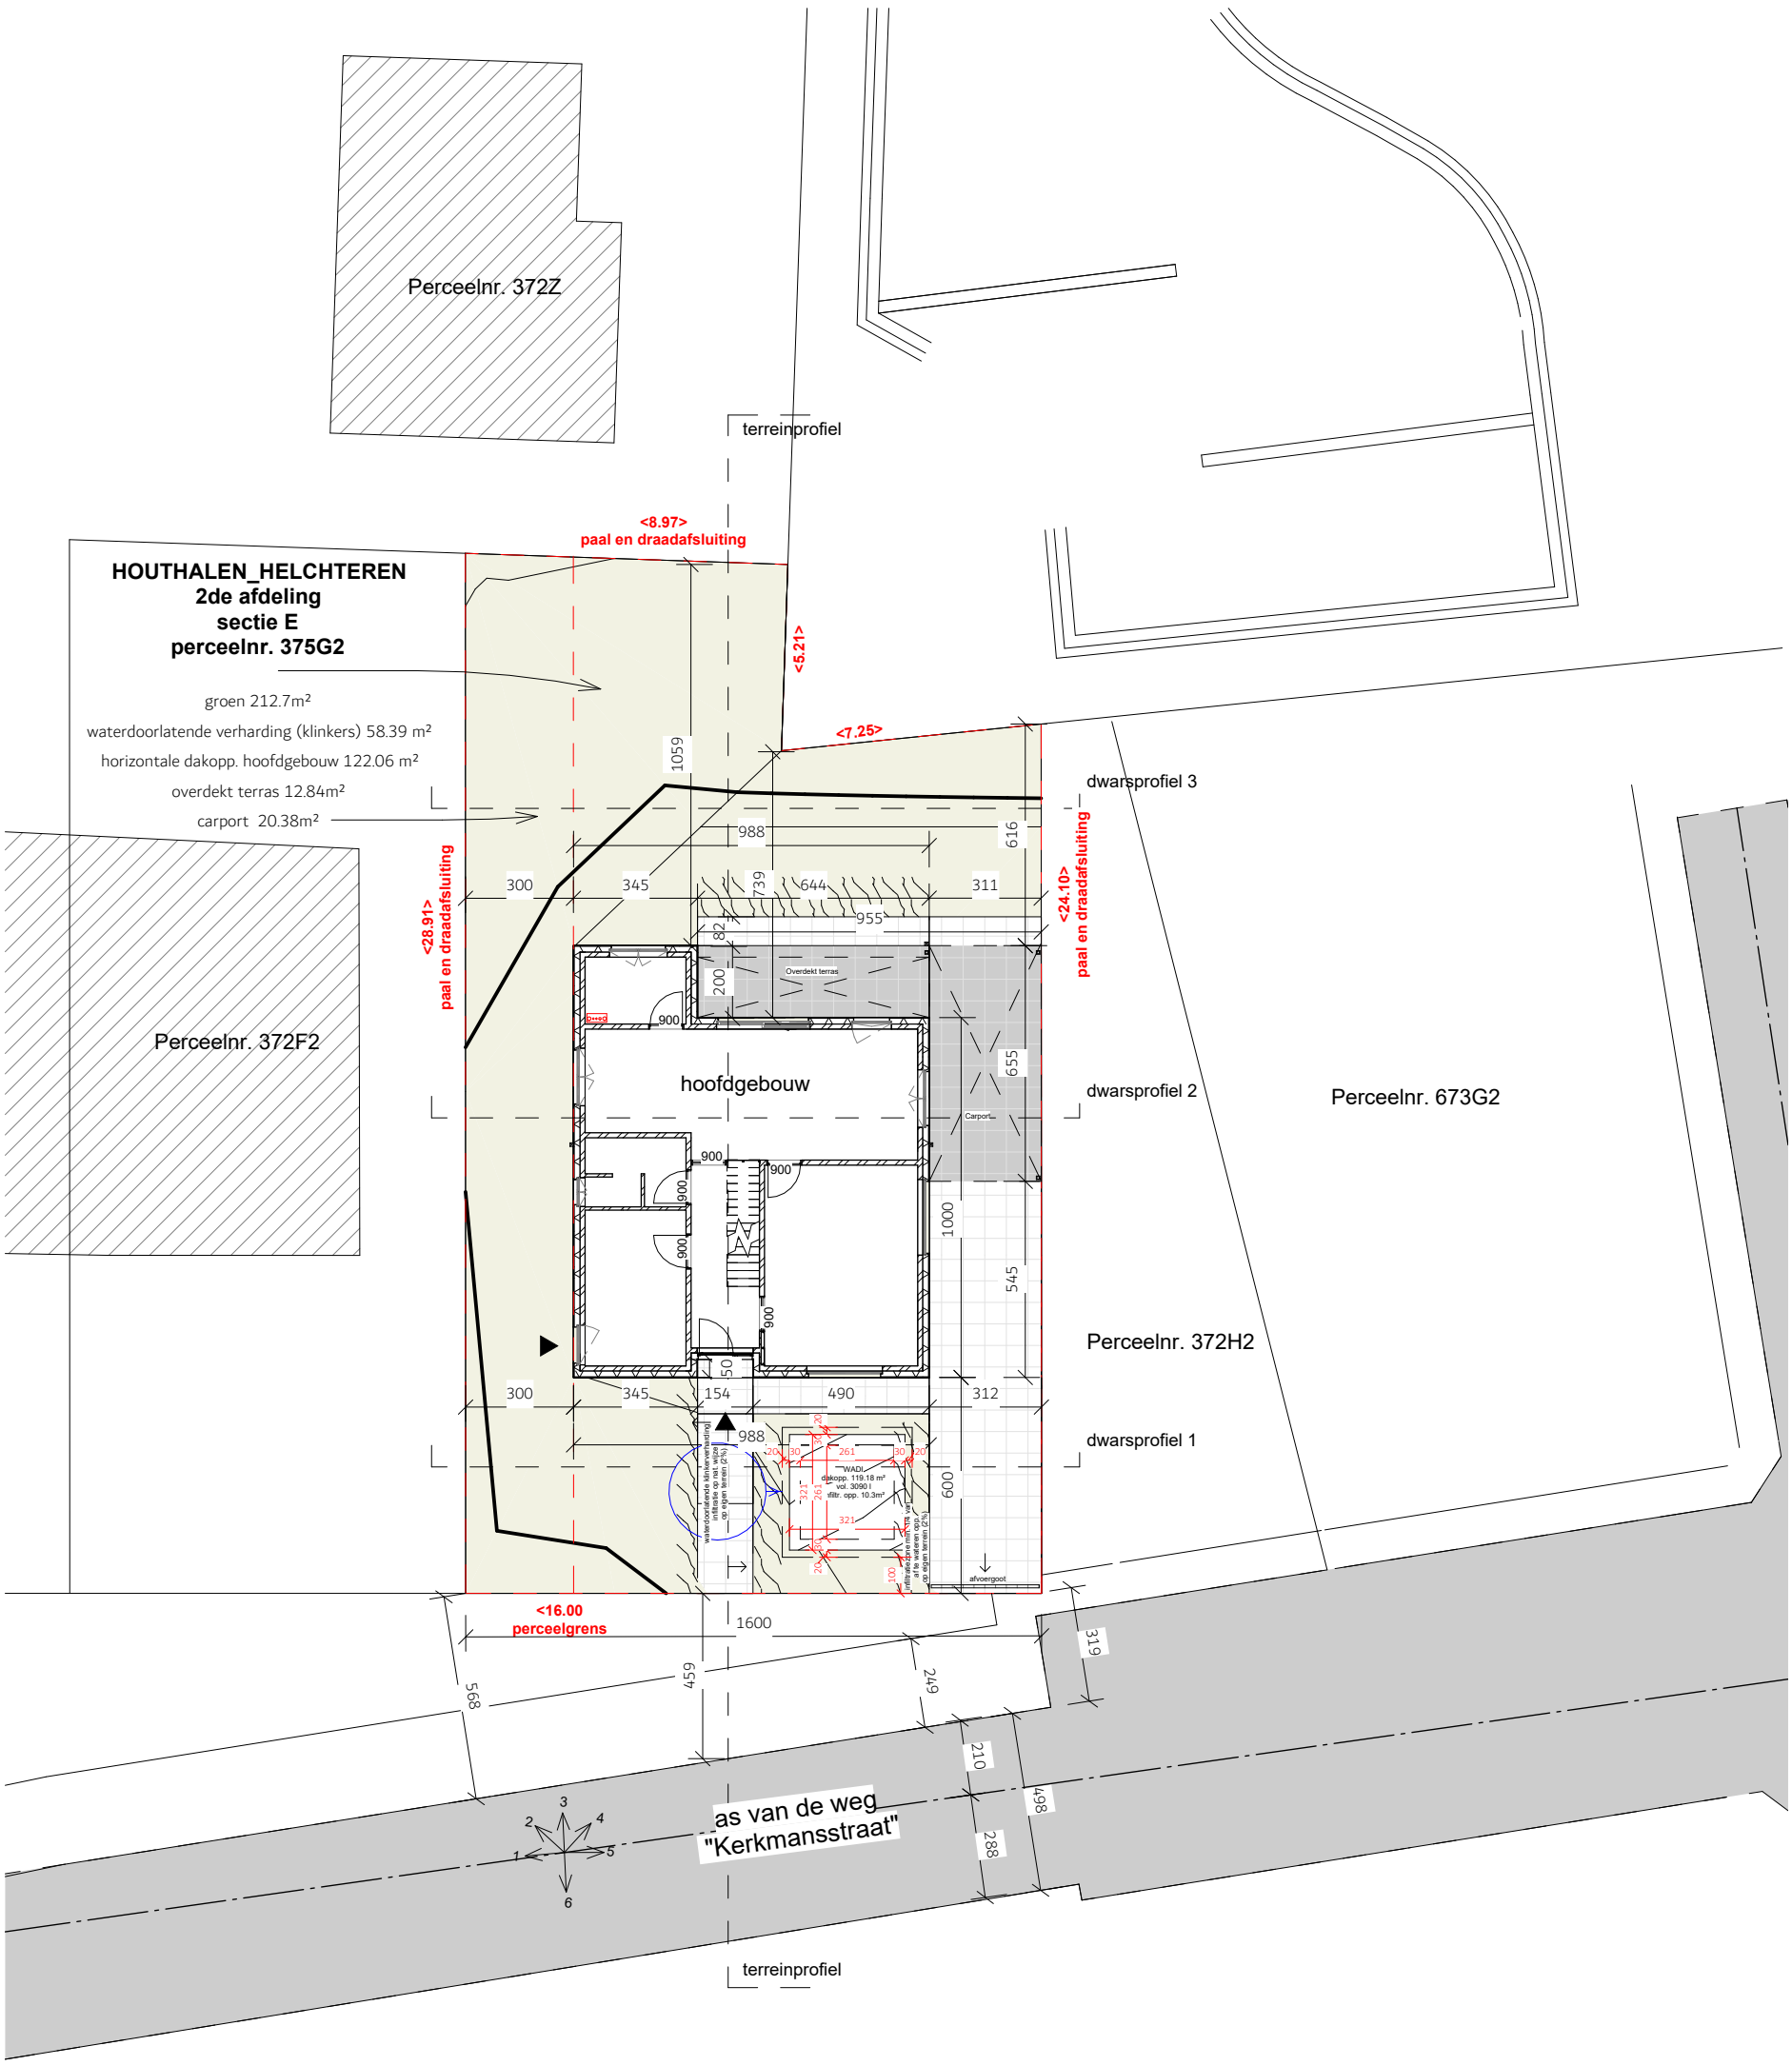

SMARCHI
ARCHITECTENBUREAU
arch. serife mazak info@smarchi.be www.smarchi.be

Y. Beluafi

Kerkmansstraat zn (LOT 3)
3520 Houthalen-Helchteren

HOUTHALEN-HELCHTEREN
Afdeling: 2
Sectie : E
Perceelnr: 372G2

inplantingsplan

Datum: 22/01/2026
Plannr.: 090
Doss. nr.: 25-19_YB_Houthalen-Helchteren

BA-code
BA_YB_I_N_090_inplantingsplan

Schaal: 1 : 200

N

The receipt of these documents implies the acceptance and acknowledgment of the copyrights of SenelMazak architects, which relate both to the moral rights (right of publicity, right of paternity, right of respect and integrity) as at the patrimonial rights (reproduction, communication rights, resale rights). This implies that in any case the name and credentials of SenelMazak architects must be mentioned explicitly on the plans, of which the use is authorized. The recipient will not distribute these documents to third parties and will use the plans exclusively for this purposes. For each full or partial use of the documents for other purposes, a written agreement of SenelMazak architects is needed.